NOTE: THIS IS AN EXAMPLE SITE PLAN. EXACT LAYOUT, DIMENSIONS, AND BEARINGS SHALL BE PROVIDED BY OWNER/APPLICANT. (E) EXISTING (N) NEW

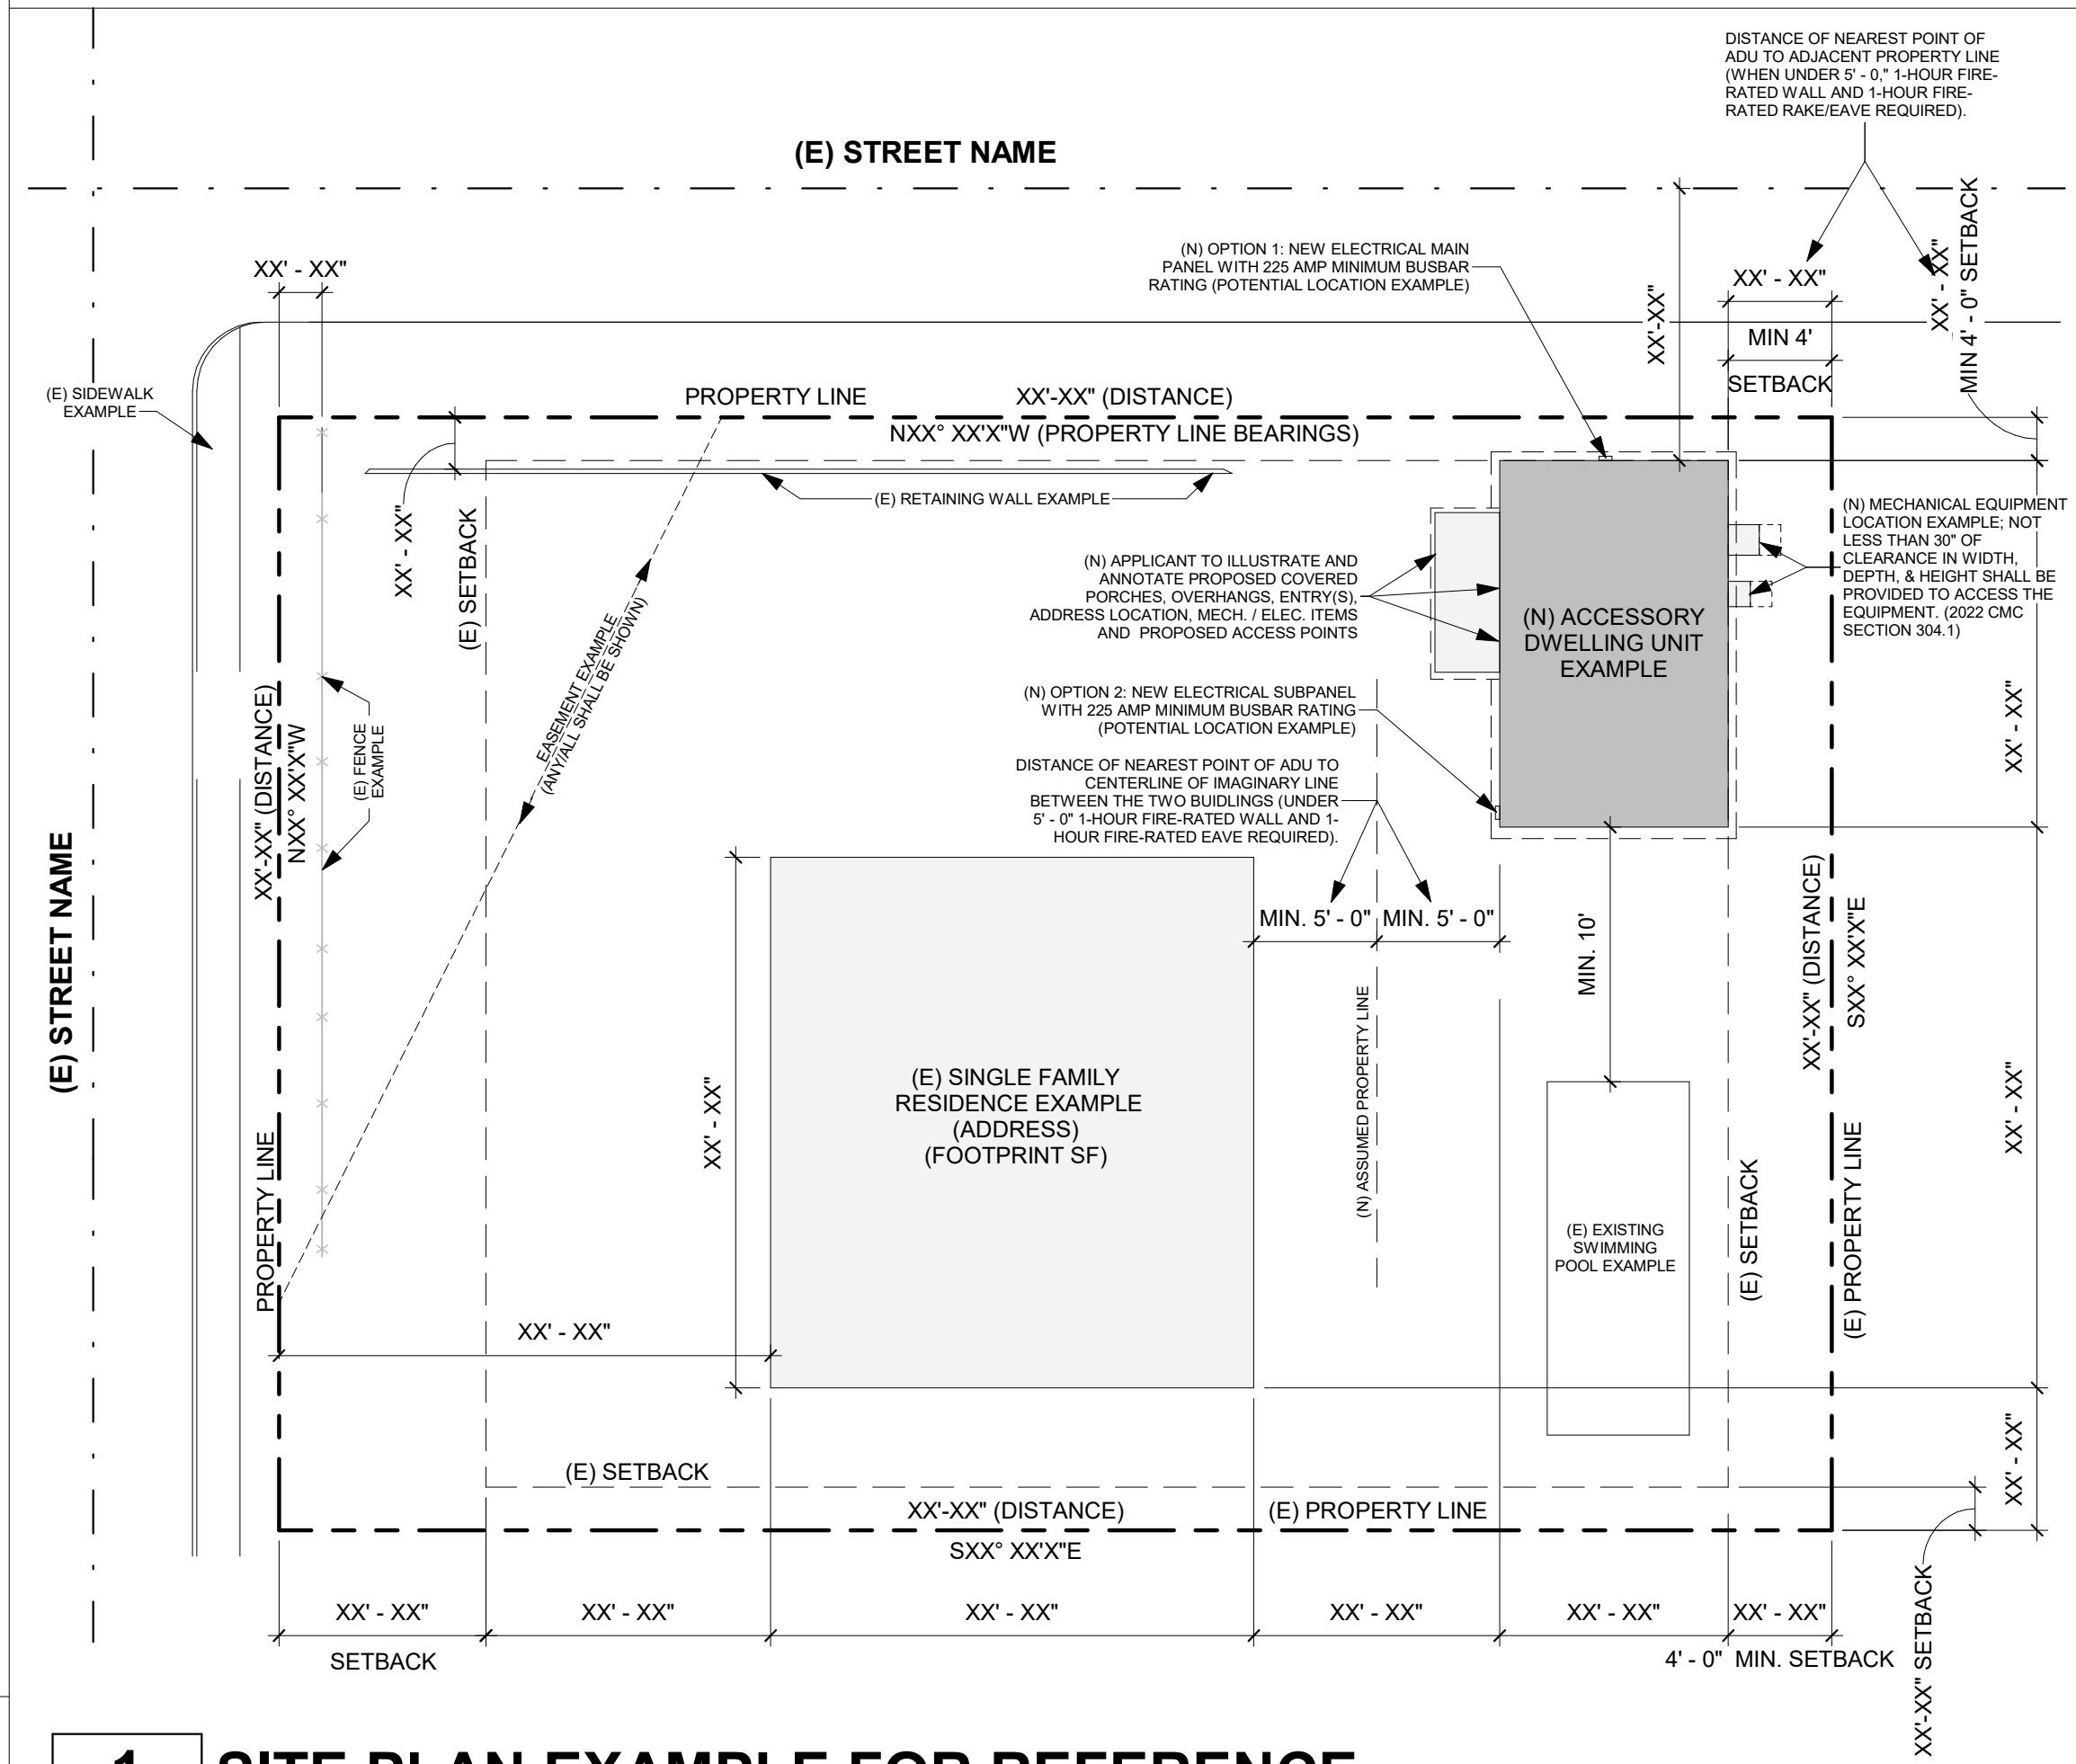

1 SITE PLAN EXAMPLE FOR REFERENCE

AS101 SCALE: 1" = 20'-0"